(E) FRAMING IS A BEST ASSUMPTION TO THE (E) CONDITION CONTRACTOR TO INFORM THE EOR IF THE FIELD CONDITION IS DIFFERENT PRIOR TO PROCEED WITH ORDER AND INSTALLATION OF THE NEW MEMBER

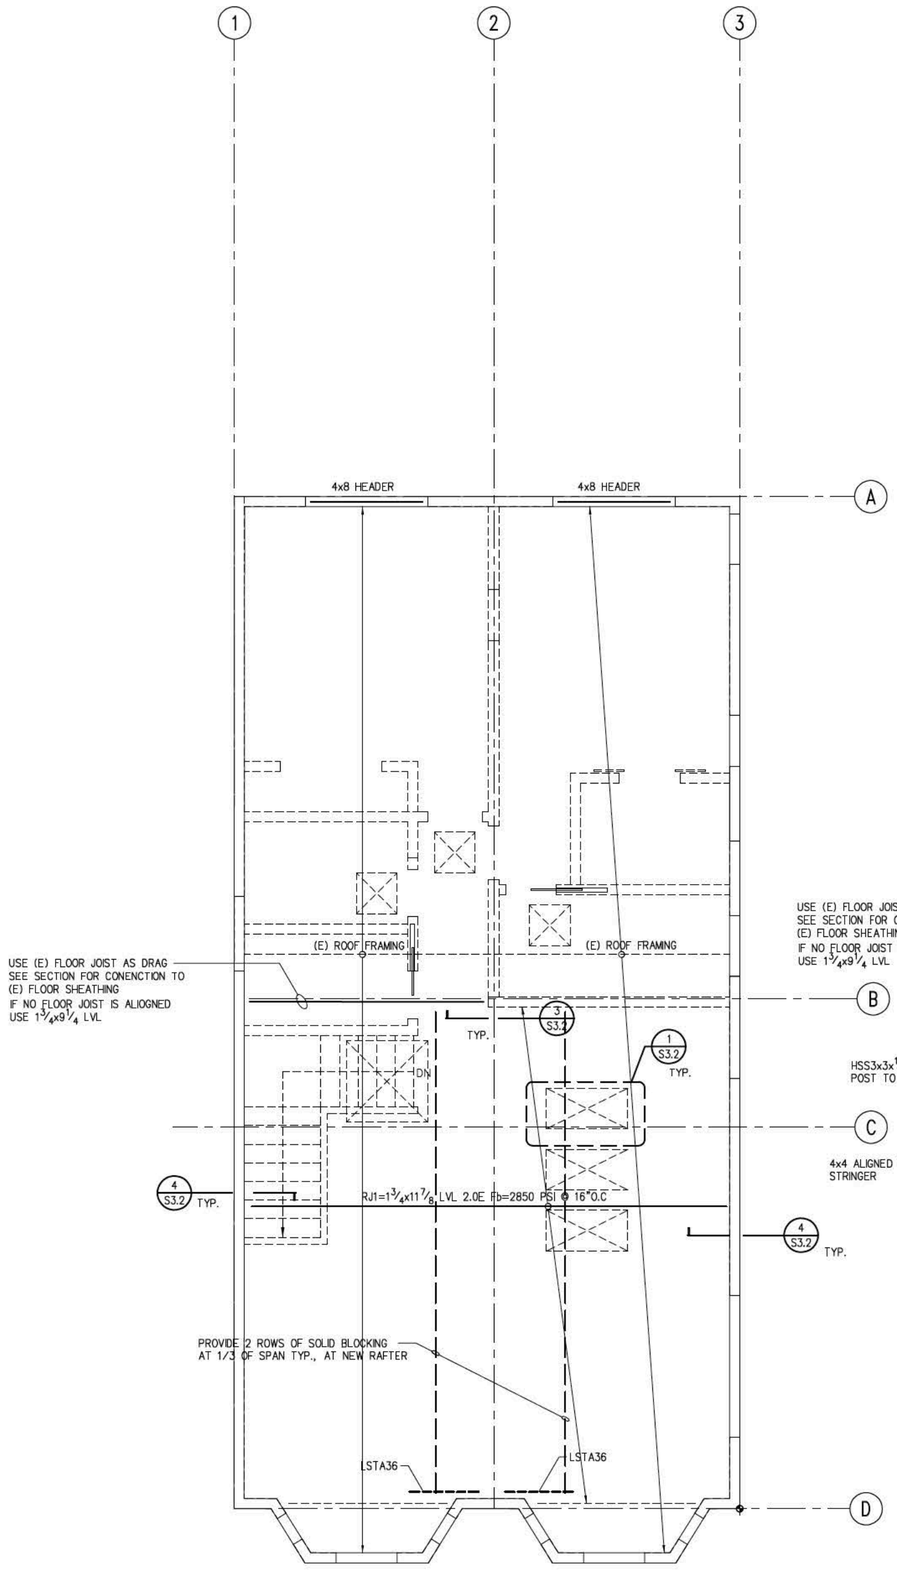

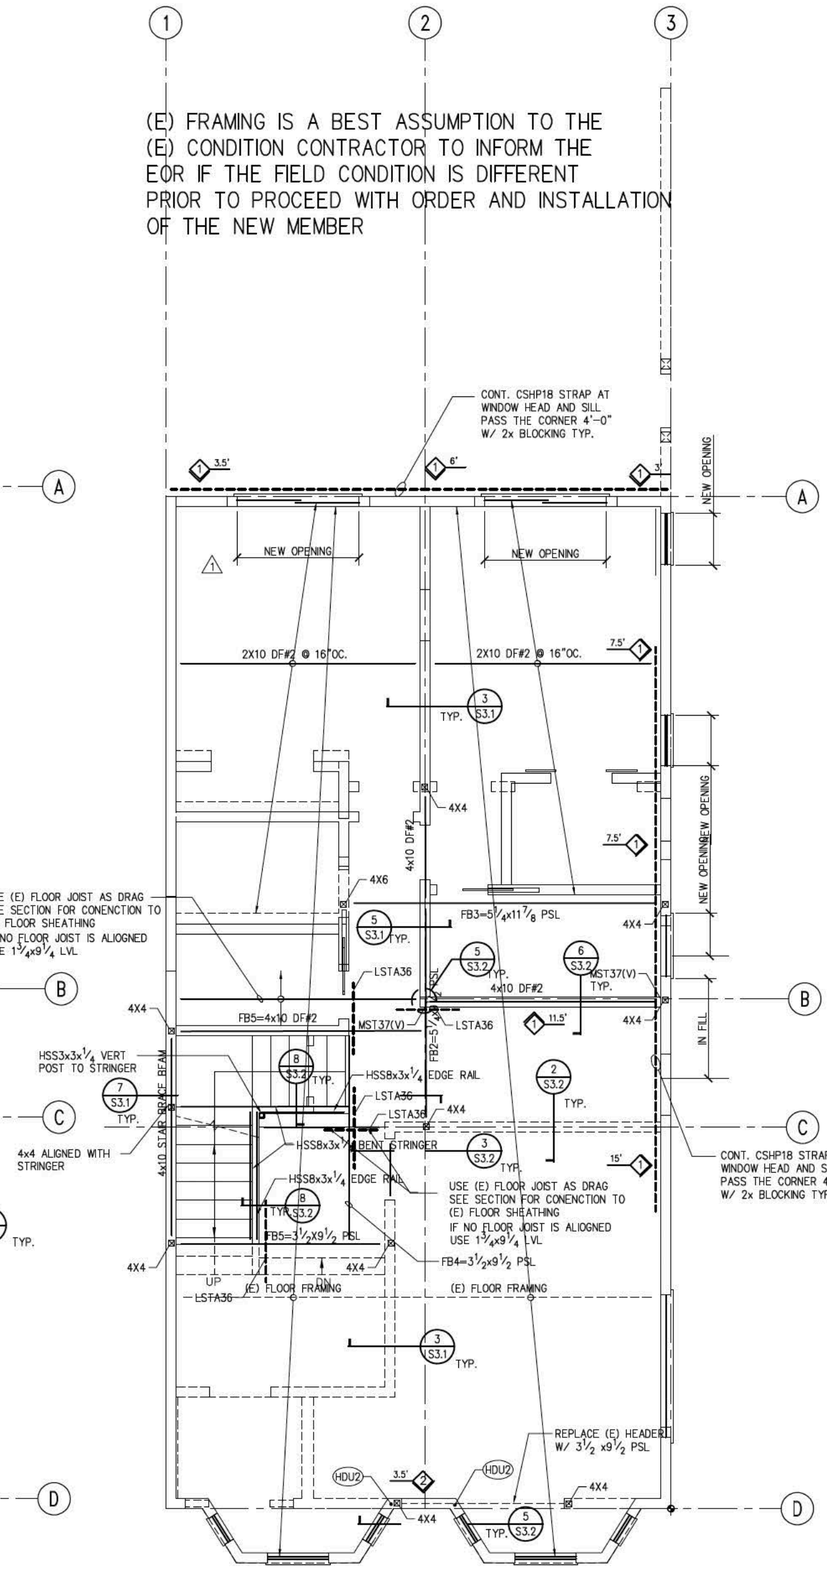

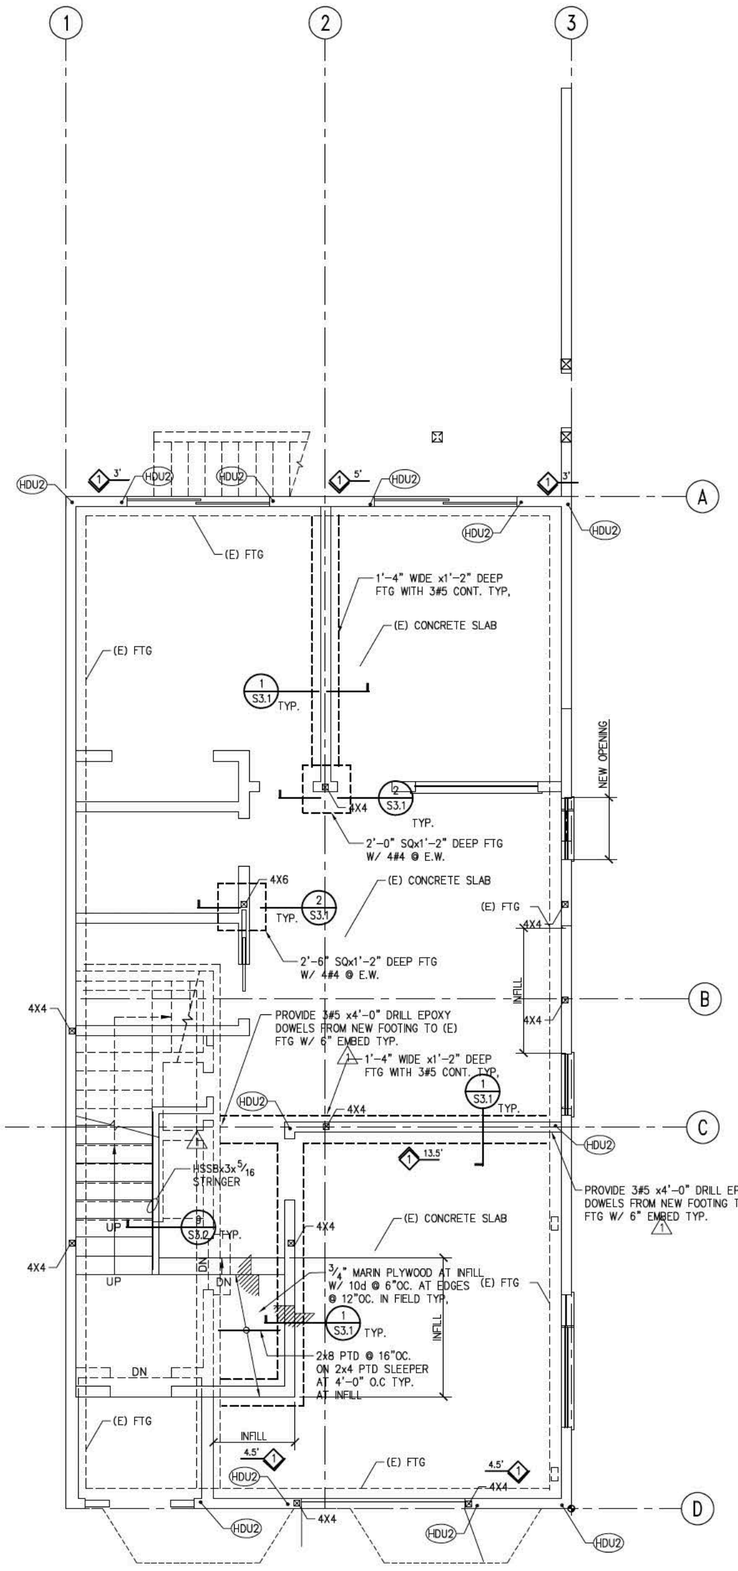

3 ROOF FRAMING PLAN
1/4"=1'-0"

2 SECOND FLOOR FRAMING PLAN
1/4"=1'-0"

1 FOUNDATION & FLOOR PLAN
1/4"=1'-0"